
ORIGINAL

OFFICIALLY FILED
NEVADA STATE OFFICE
at 10:00 AM on SEP 04 2026



# TOWNSHIP 19 SOUTH, RANGE 62 EAST, OF THE MOUNT DIABLO MERIDIAN, NEVADA

## DEPENDENT RESURVEY AND SUBDIVISION

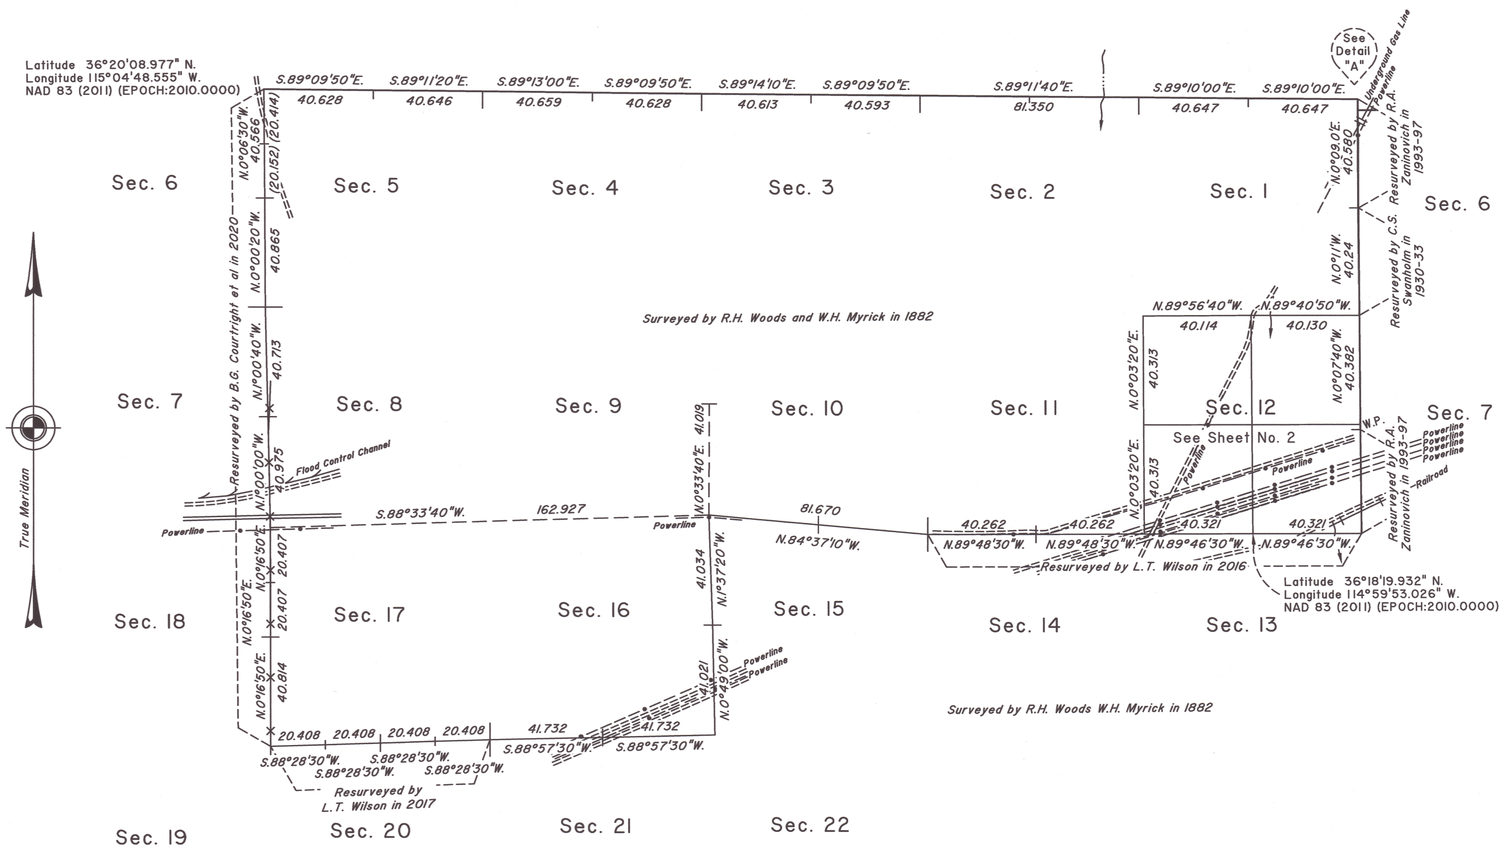



A history of surveys is contained in the field notes.


This plat represents the dependent resurvey of portions of the east and north boundaries and portions of the subdivisional lines, designed to restore the corners in their true original locations according to the best available evidence, and the subdivision of section 12, Township 19 South, Range 62 East, Mount Diablo Meridian, Nevada.

Except as indicated hereon, the lottings and areas are as shown on the plats approved April 28, 1882.

Survey executed by Kelly R. Totten, Cadastral Surveyor, beginning October 26, 2023 and completed June 26, 2024, pursuant to Special Instructions dated October 17, 2023, for Group No. 1010, Nevada.

DETAIL "A"
NOT TO SCALE

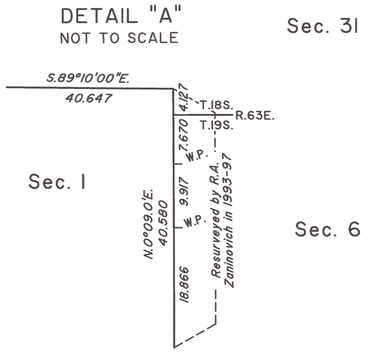

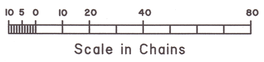
UNITED STATES DEPARTMENT OF THE INTERIOR
BUREAU OF LAND MANAGEMENT

Reno, Nevada September 4, 2026

This plat is strictly conformable to the approved field notes, and the survey, having been correctly executed in accordance with the requirements of law and the regulations of this Bureau, is hereby accepted.

For the Director

Clarence D. Strickland

Chief Cadastral Surveyor for Nevada

RPM/LTB

T.19S., R.62E., M.D.M.