


TOWNSHIP 21 NORTH, RANGE 35 EAST, OF THE MOUNT DIABLO MERIDIAN, NEVADA

DEPENDENT RESURVEY

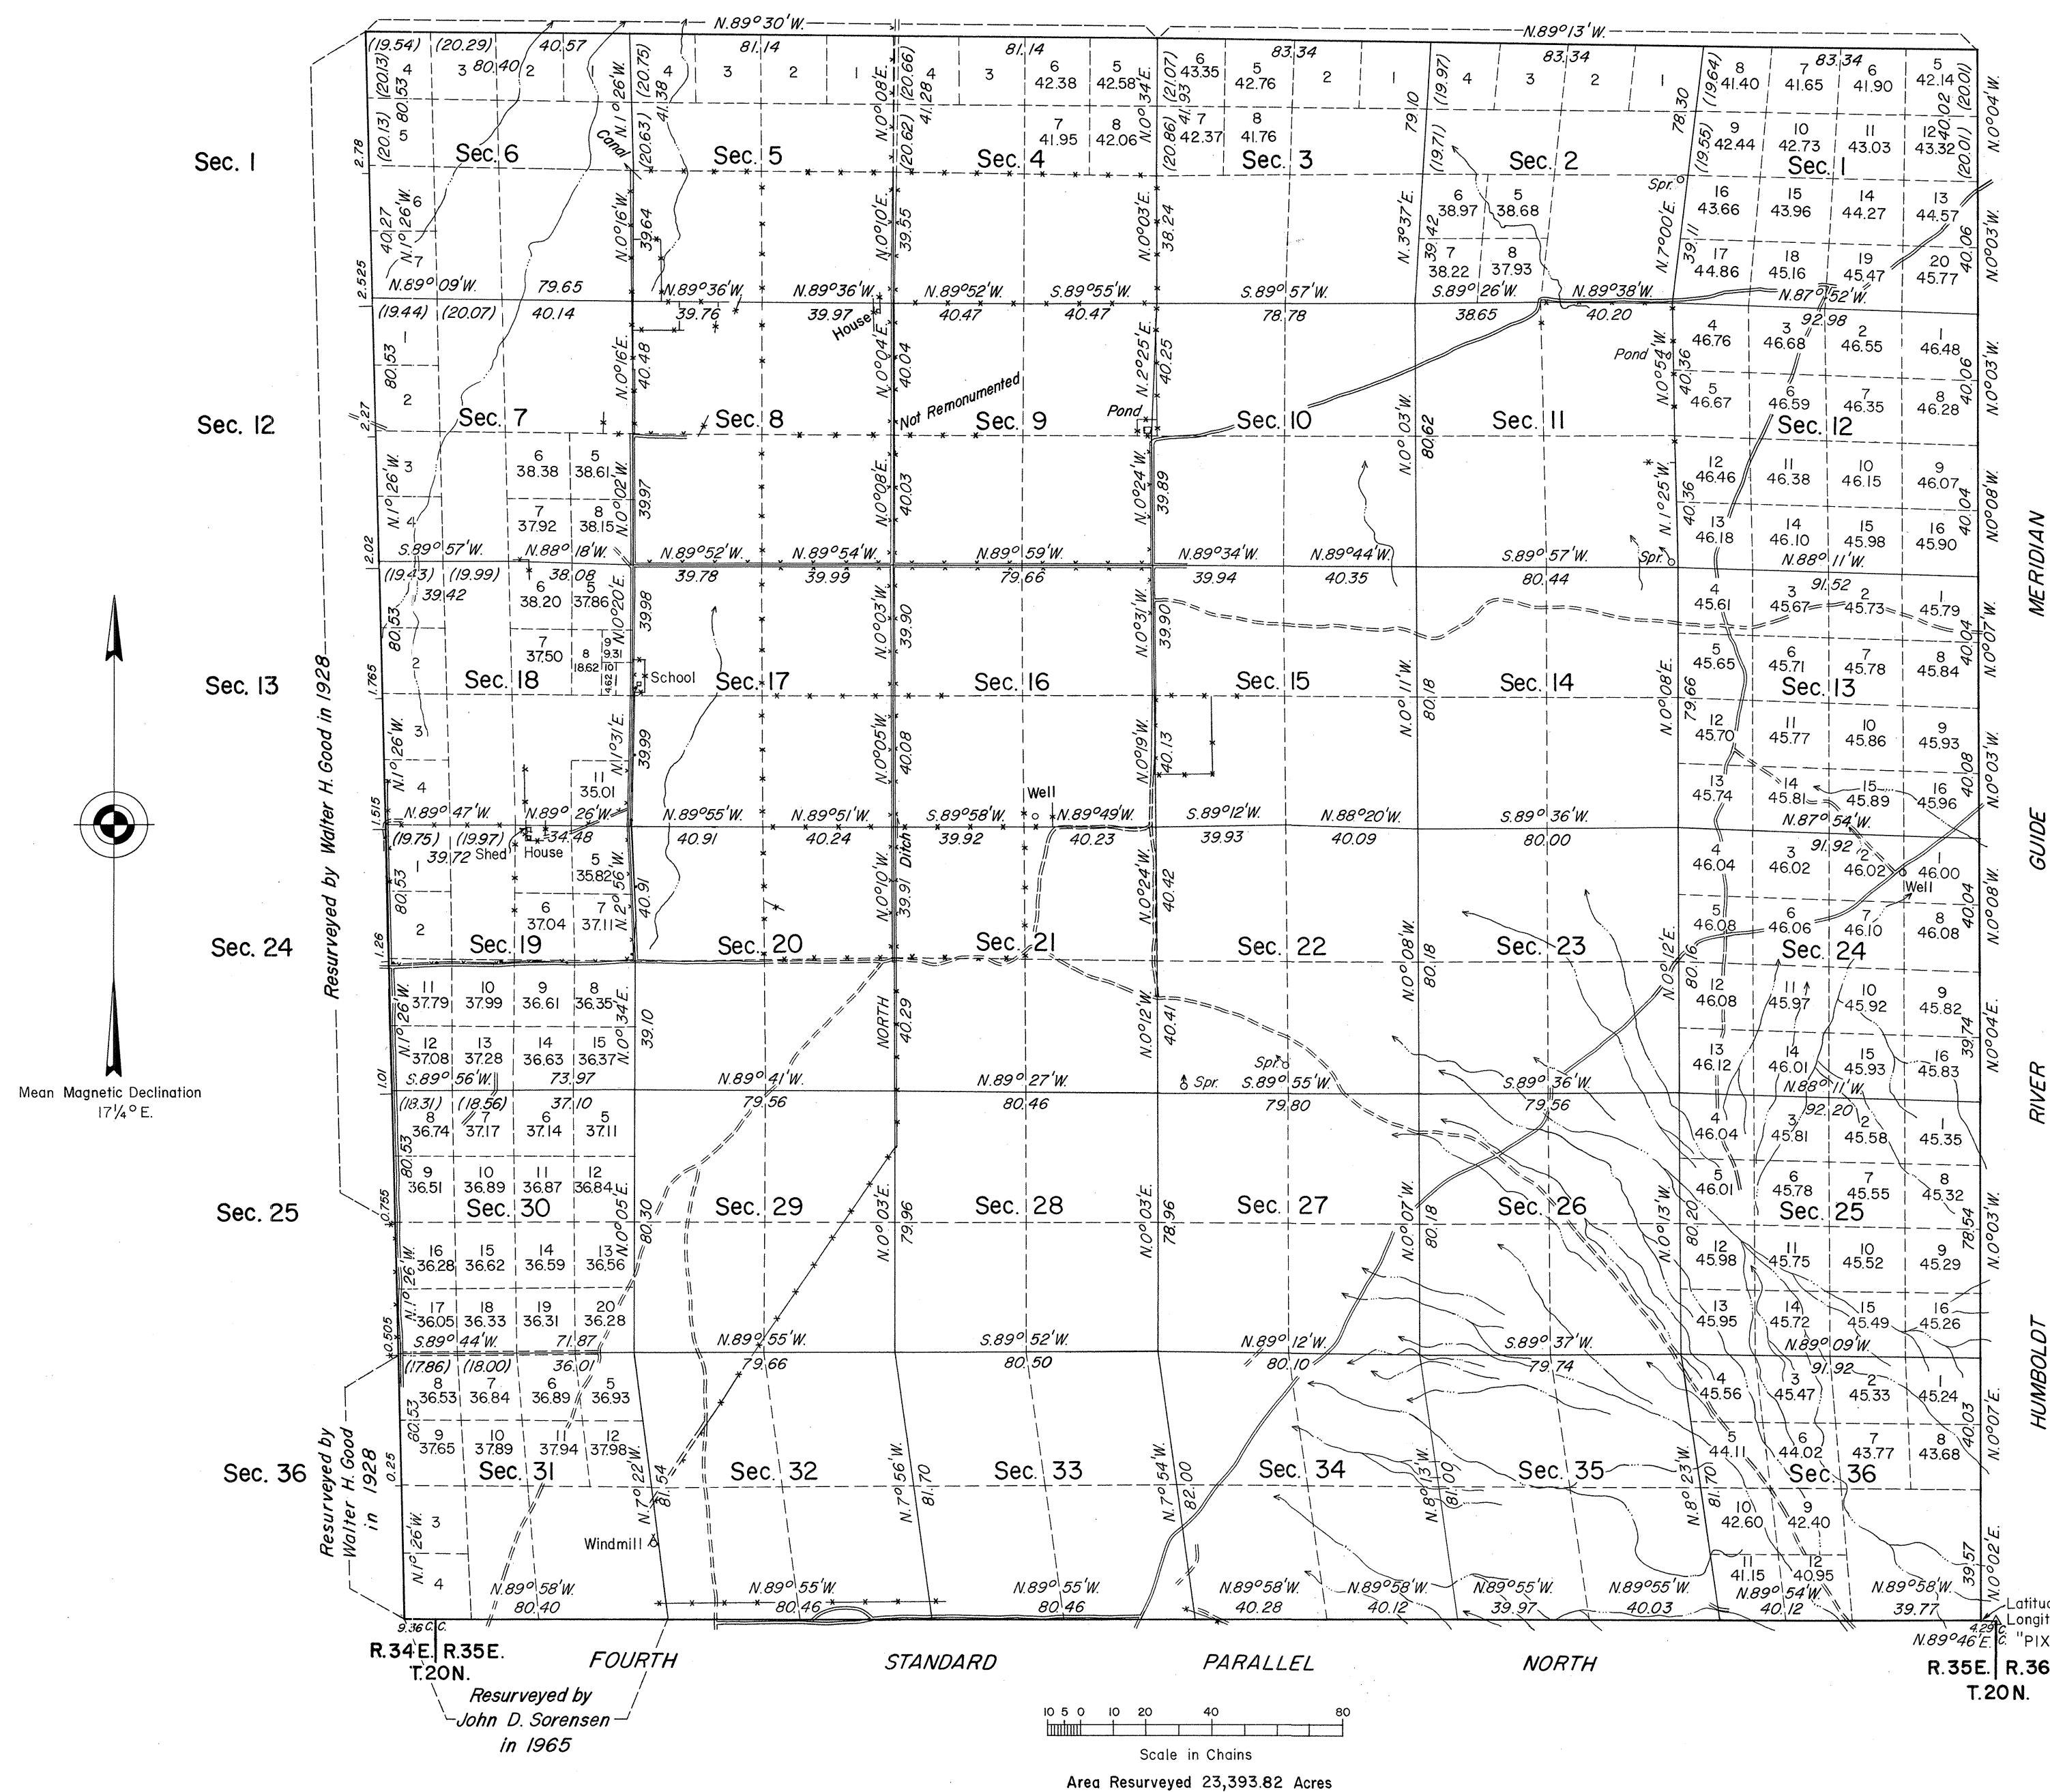

The field notes contain a history of surveys.

This plat represents a dependent resurvey of a portion of the Fourth Standard Parallel North, through R. 35 E., and the east boundary (Humboldt River Guide Meridian, the north boundary, a portion of the west boundary and the subdivisional lines, and the remonumentation of certain corner points on the west boundary of T. 21 N., R. 35 E., designed to restore the corners in their true original locations according to the best available evidence.

Lottings and areas, except as shown hereon, are as shown on the plat approved November 20, 1882.

Survey executed by Donald R. Beck, Cadastral Surveyor, October 30, 1970 to October 12, 1971, pursuant to Special Instructions dated October 26, 1970, for Group No. 476, Nevada.

UNITED STATES DEPARTMENT OF THE INTERIOR
BUREAU OF LAND MANAGEMENT
Washington, D.C. October 31, 1973

This plat is strictly conformable to the approved field notes, and the survey, having been correctly executed in accordance with the requirements of law and the regulations of this Bureau, is hereby accepted.

For the Director

Clark L. Lamm

Chief, Division of Cadastral Survey