


DEPENDENT RESURVEY

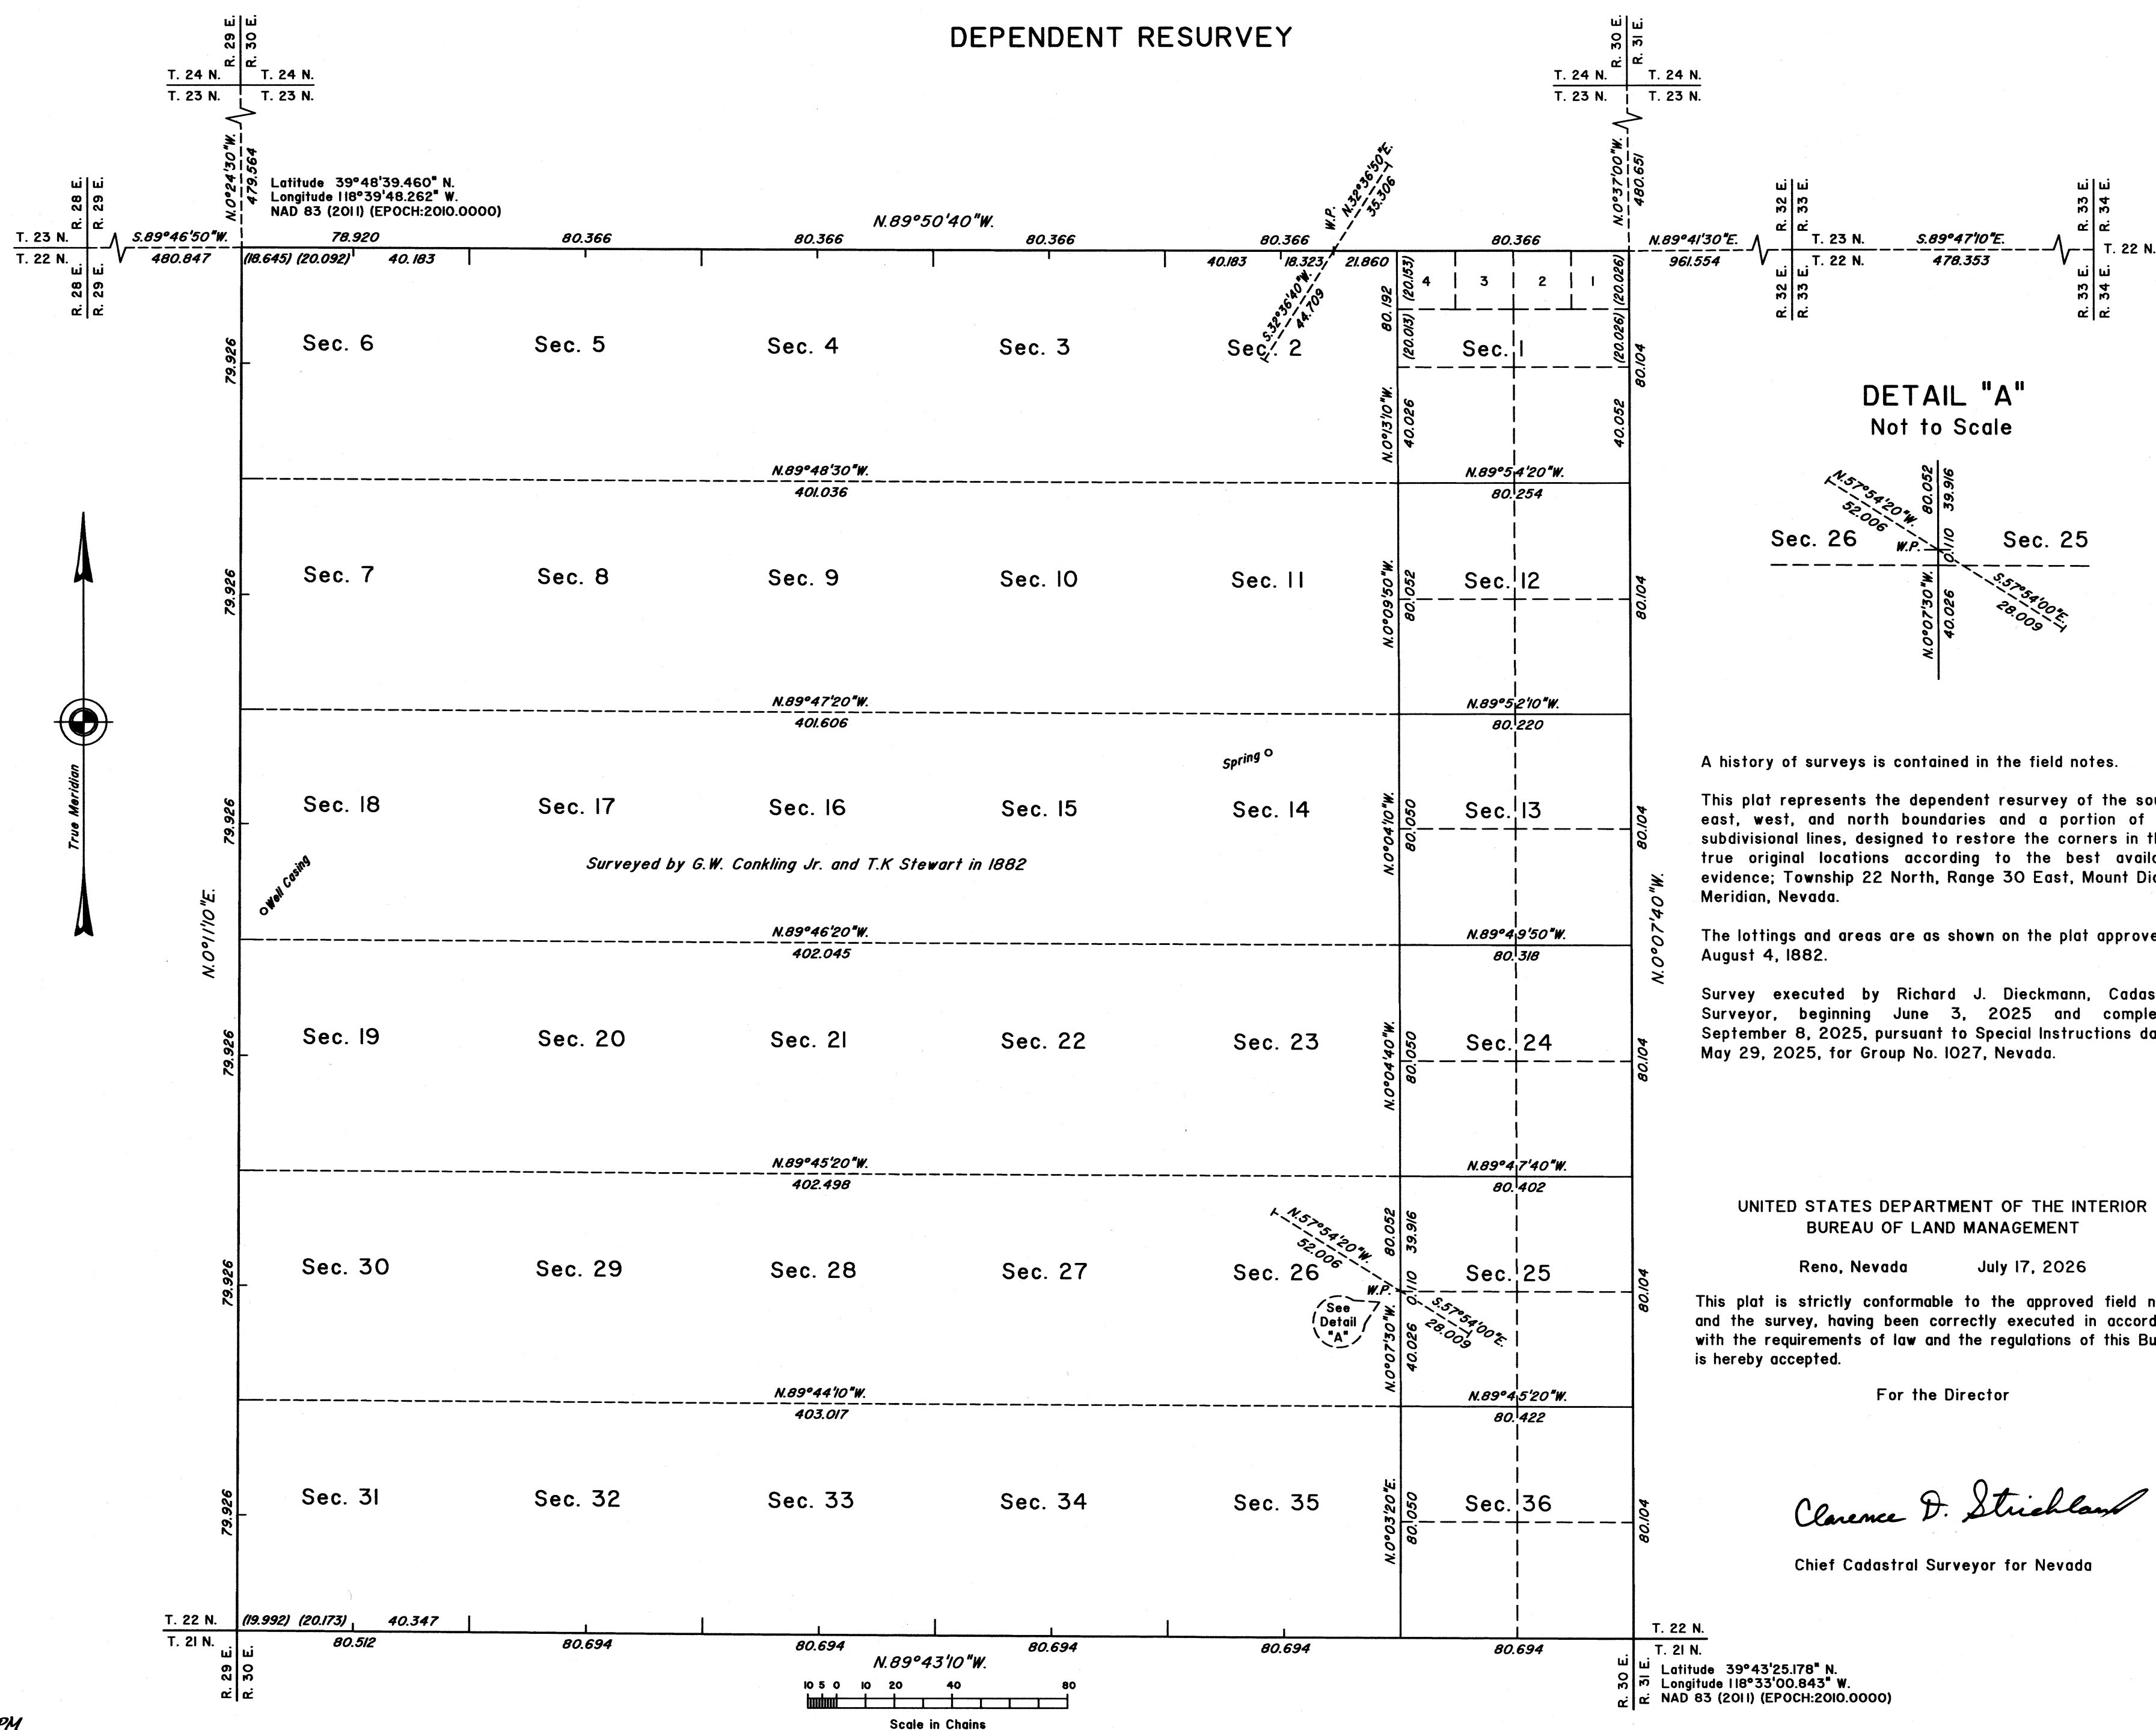

A history of surveys is contained in the field notes.

This plat represents the dependent resurvey of the south, east, west, and north boundaries and a portion of the subdivisional lines, designed to restore the corners in their true original locations according to the best available evidence; Township 22 North, Range 30 East, Mount Diablo Meridian, Nevada.

The lottings and areas are as shown on the plat approved August 4, 1882.

Survey executed by Richard J. Dieckmann, Cadastral Surveyor, beginning June 3, 2025 and completed September 8, 2025, pursuant to Special Instructions dated May 29, 2025, for Group No. 1027, Nevada.

UNITED STATES DEPARTMENT OF THE INTERIOR
BUREAU OF LAND MANAGEMENT

Reno, Nevada July 17, 2026

This plat is strictly conformable to the approved field notes, and the survey, having been correctly executed in accordance with the requirements of law and the regulations of this Bureau, is hereby accepted.

For the Director

Clarence D. Strickland

Chief Cadastral Surveyor for Nevada

T.22N., R.30E, M.D.M.