TOWNSHIP Nº 23 SOUTH RANGE Nº 55 EAST MOUNT DIABLO MERIDIAN

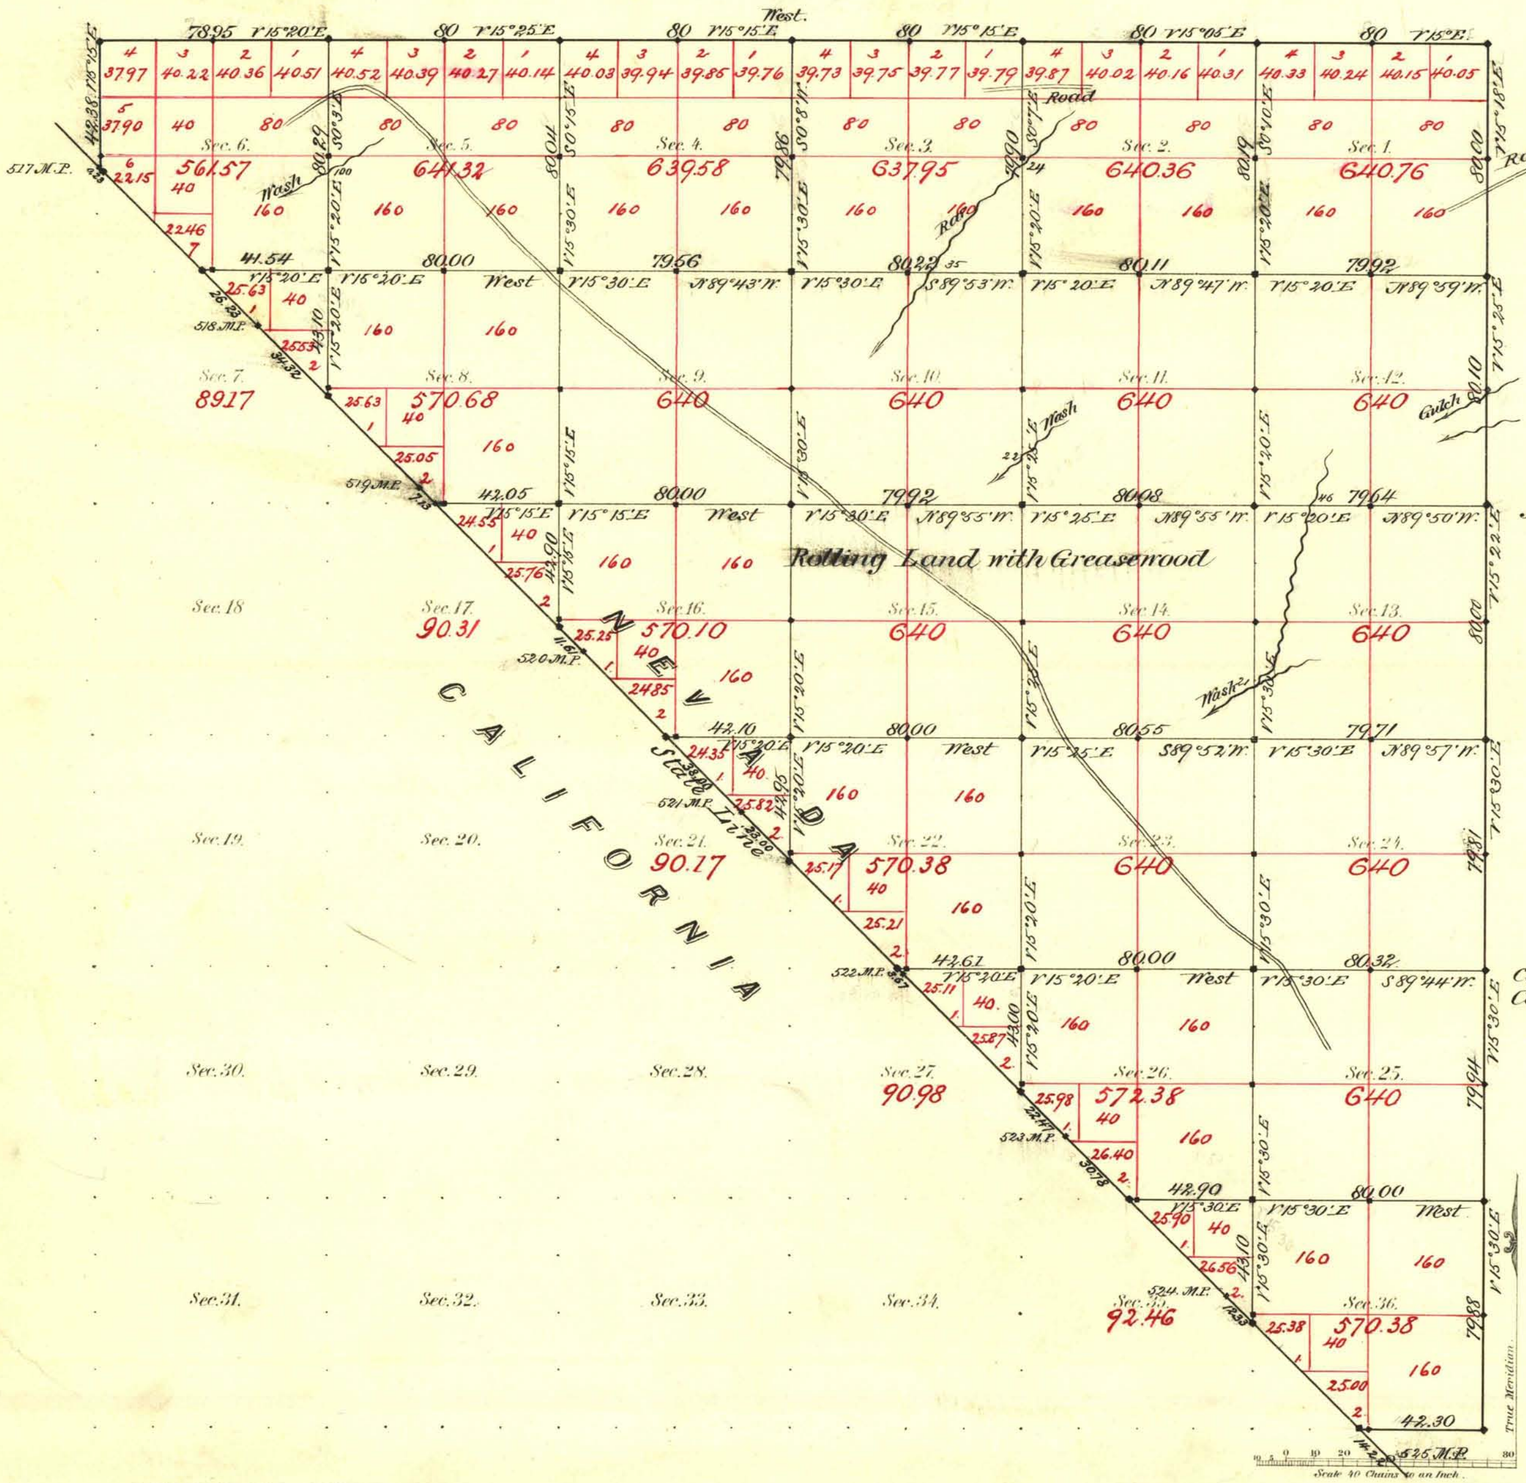

Aggregate Area of Public Land Surveyed 134.68.53 Acres.

Commenced August 23rd 1881.
Completed " 26th "

Surveys Designated	By Whom Surveyed	Date of Contract	Amount of Surveys M. Chs. Lks.	When Surveyed	Nº Con.
State Line	A. W. von Schmidt	July 20th 1872			
E. Bdy. (retraced)	Brunt & Proctor	Feb. 7th 1881	5 – 79 – 73	1881	115
N. & W. & S. Bdy	" "	April 10th "	7 – 03 – 63	"	127
Subdivisions $8.00	" "	" " "	35 – 26 – 56	August "	"
Connectns on St. L.	" "	" " "	2 – 49 – 54	" "	"

The above Map of Township Nº 23 South of Range Nº 55 East of Mt. Diablo Meridian is strictly conformable to the field notes of the survey thereof on file in this Office, which have been examined and approved.

Surveyor General's Office.
Reno, Nevada
July 14th 1882

C. S. Davis
Surr. Genl. Nevada

A. L. Bancroft & Co's Lith. S. F.

T23S, R55E V.P.