


TOWNSHIP 34 NORTH, RANGE 34 EAST, OF THE MOUNT DIABLO MERIDIAN, NEVADA
SUPPLEMENTAL PLAT OF SECTION 12

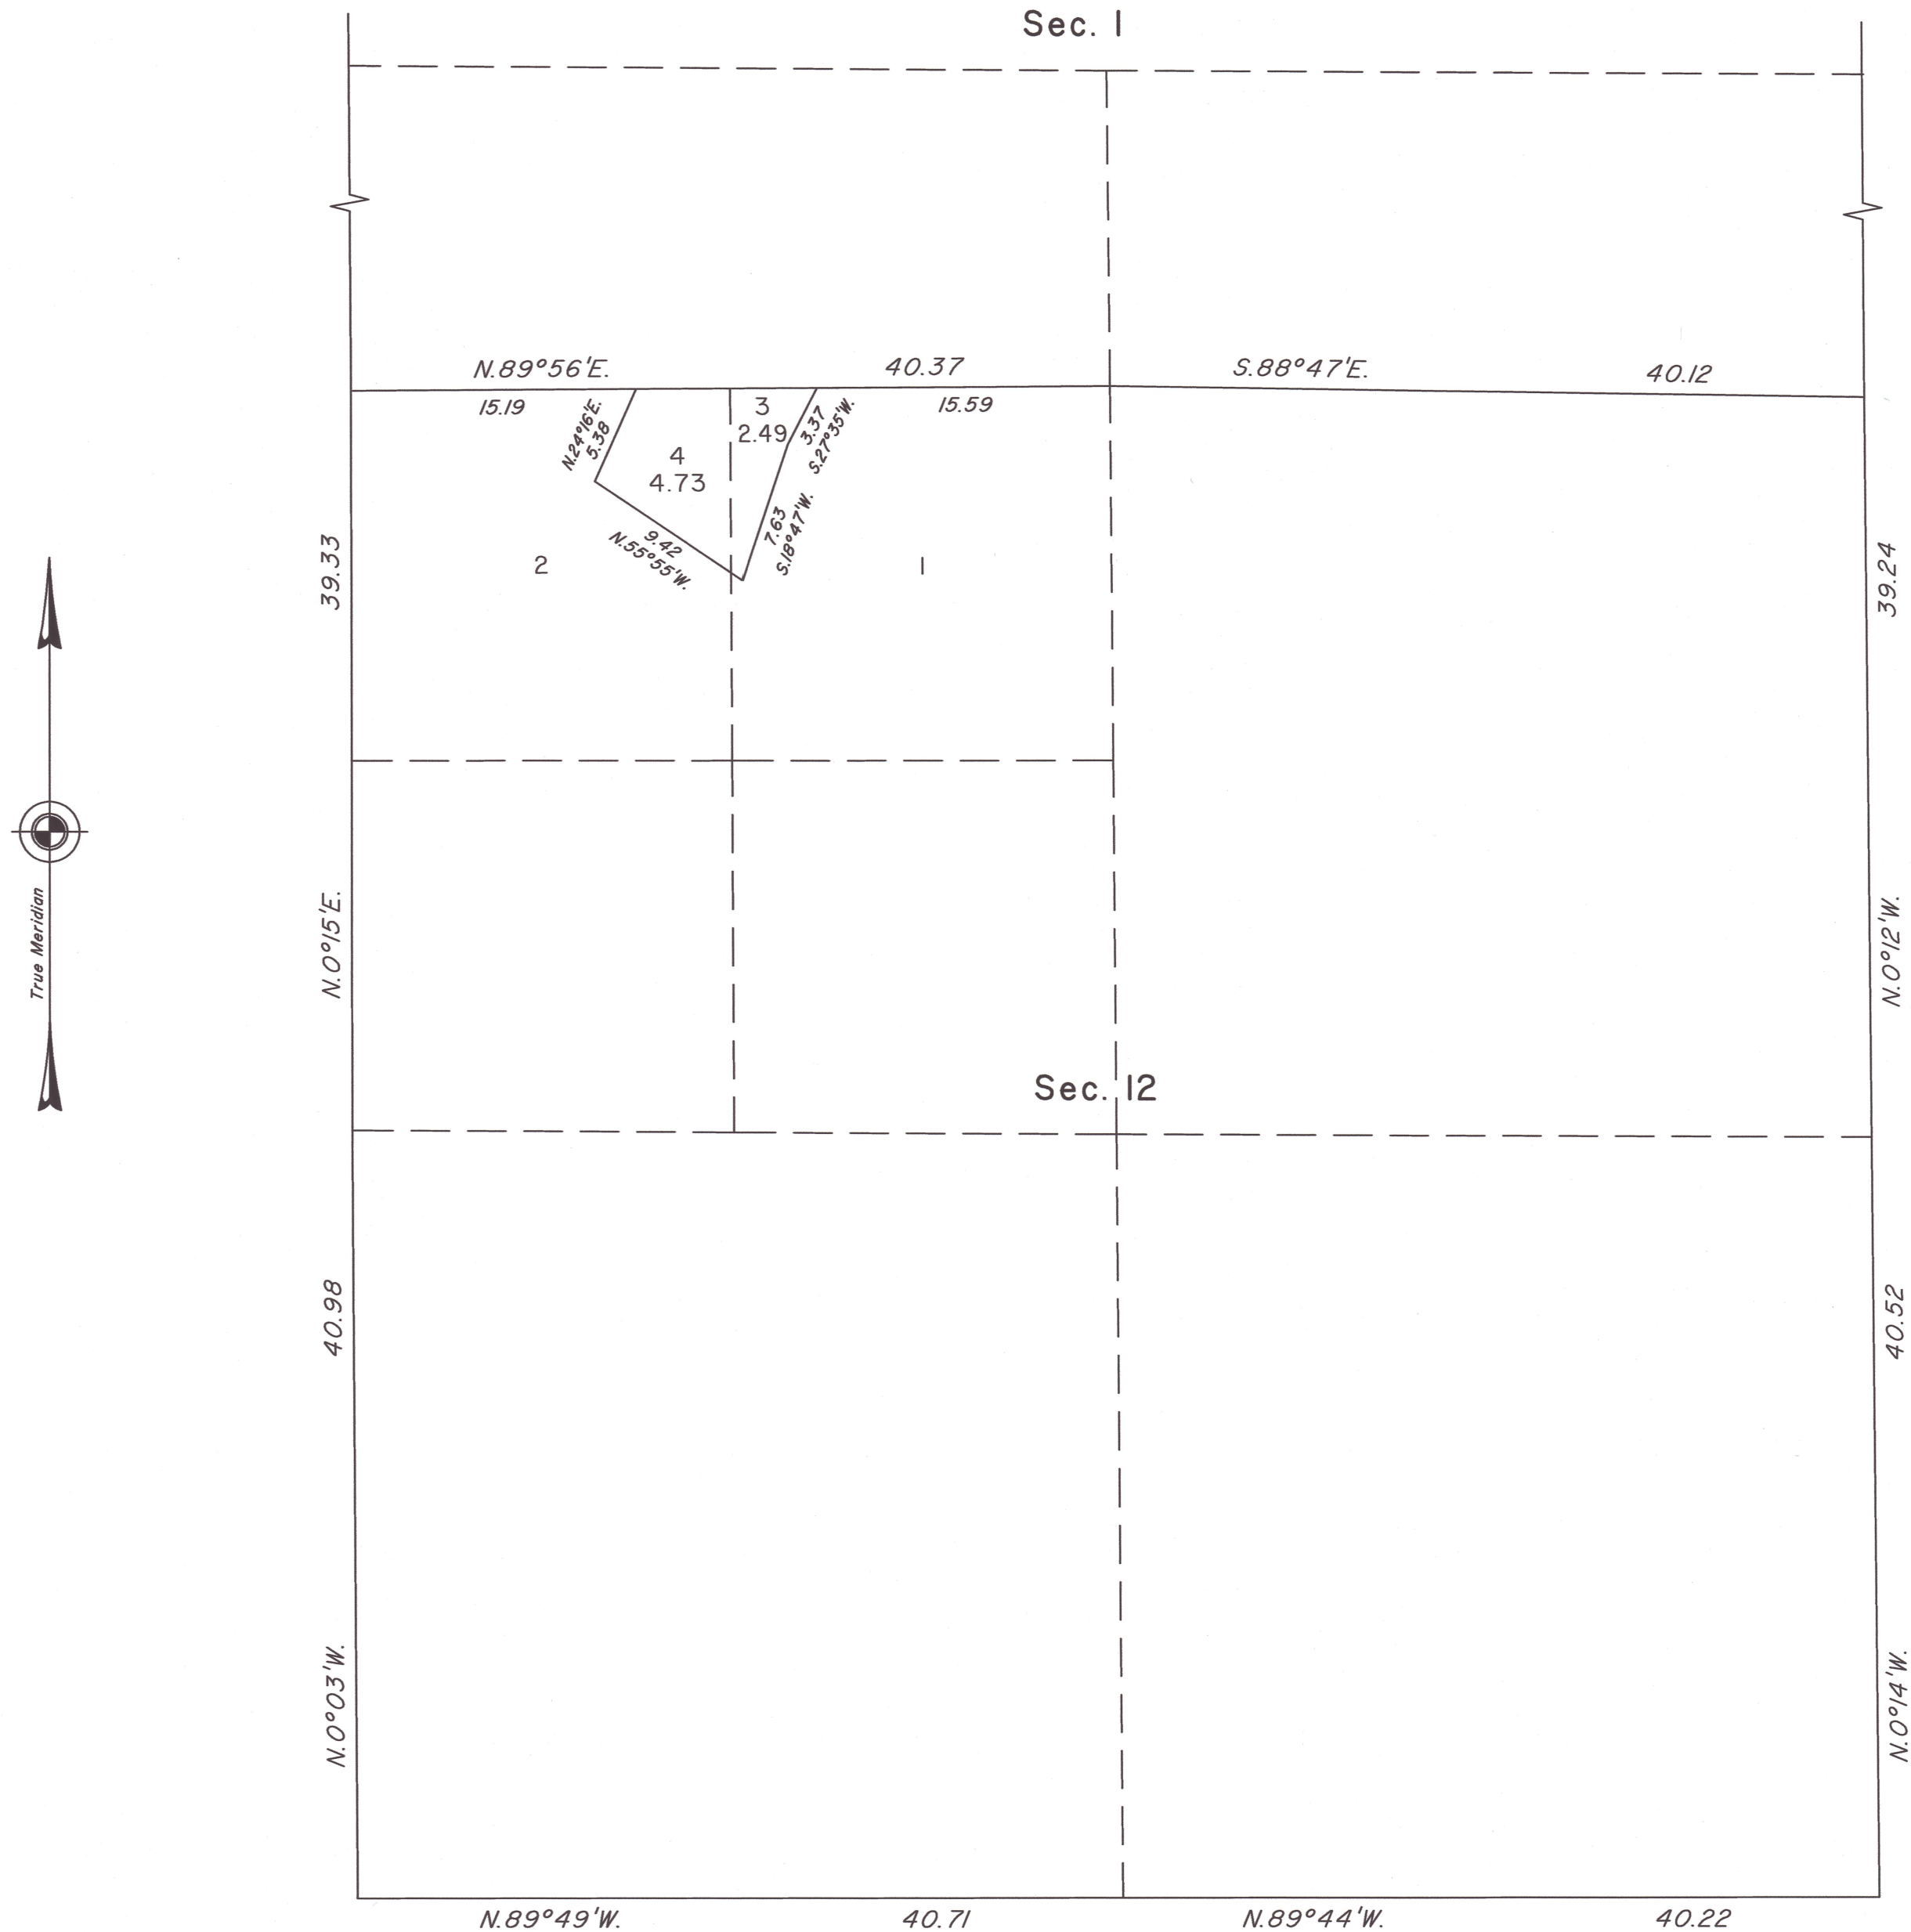

This plat, showing new lotting as a result of that portion of the abandoned and void Keystone Lode claim, lying in the NW ¼ of section 12, Township 34 North, Range 34 East, Mount Diablo Meridian, Nevada, is based upon the plat approved November 29, 1902, and the plats accepted December 14, 1926 and September 27, 1968.

Plat prepared under the direction of Michael O. Jones, Cadastral Surveyor, beginning July 13, 2026, and completed July 17, 2026, pursuant to Special Instructions dated July 13, 2026, and Assignment Instructions dated July 13, 2026, for Group No. 1037, Nevada.

Except as shown hereon, the lotting and areas are as shown on the plat accepted December 14, 1926.

UNITED STATES DEPARTMENT OF THE INTERIOR
BUREAU OF LAND MANAGEMENT

Reno, Nevada August 21, 2026

This plat, showing new lottings, is based upon the official records and, having been correctly prepared in accordance with the requirements of law and the regulations of this Bureau, is hereby accepted.

For the Director

Clarence D. Strickland

Chief Cadastral Surveyor for Nevada