ORIGINAL

OFFICIALLY FILED
NEVADA STATE OFFICE
10:00 A.M. AUGUST 23, 1984

TOWNSHIP 34 NORTH, RANGE 69 EAST, OF THE MOUNT DIABLO MERIDIAN, NEVADA

DEPENDENT RESURVEY AND SURVEY

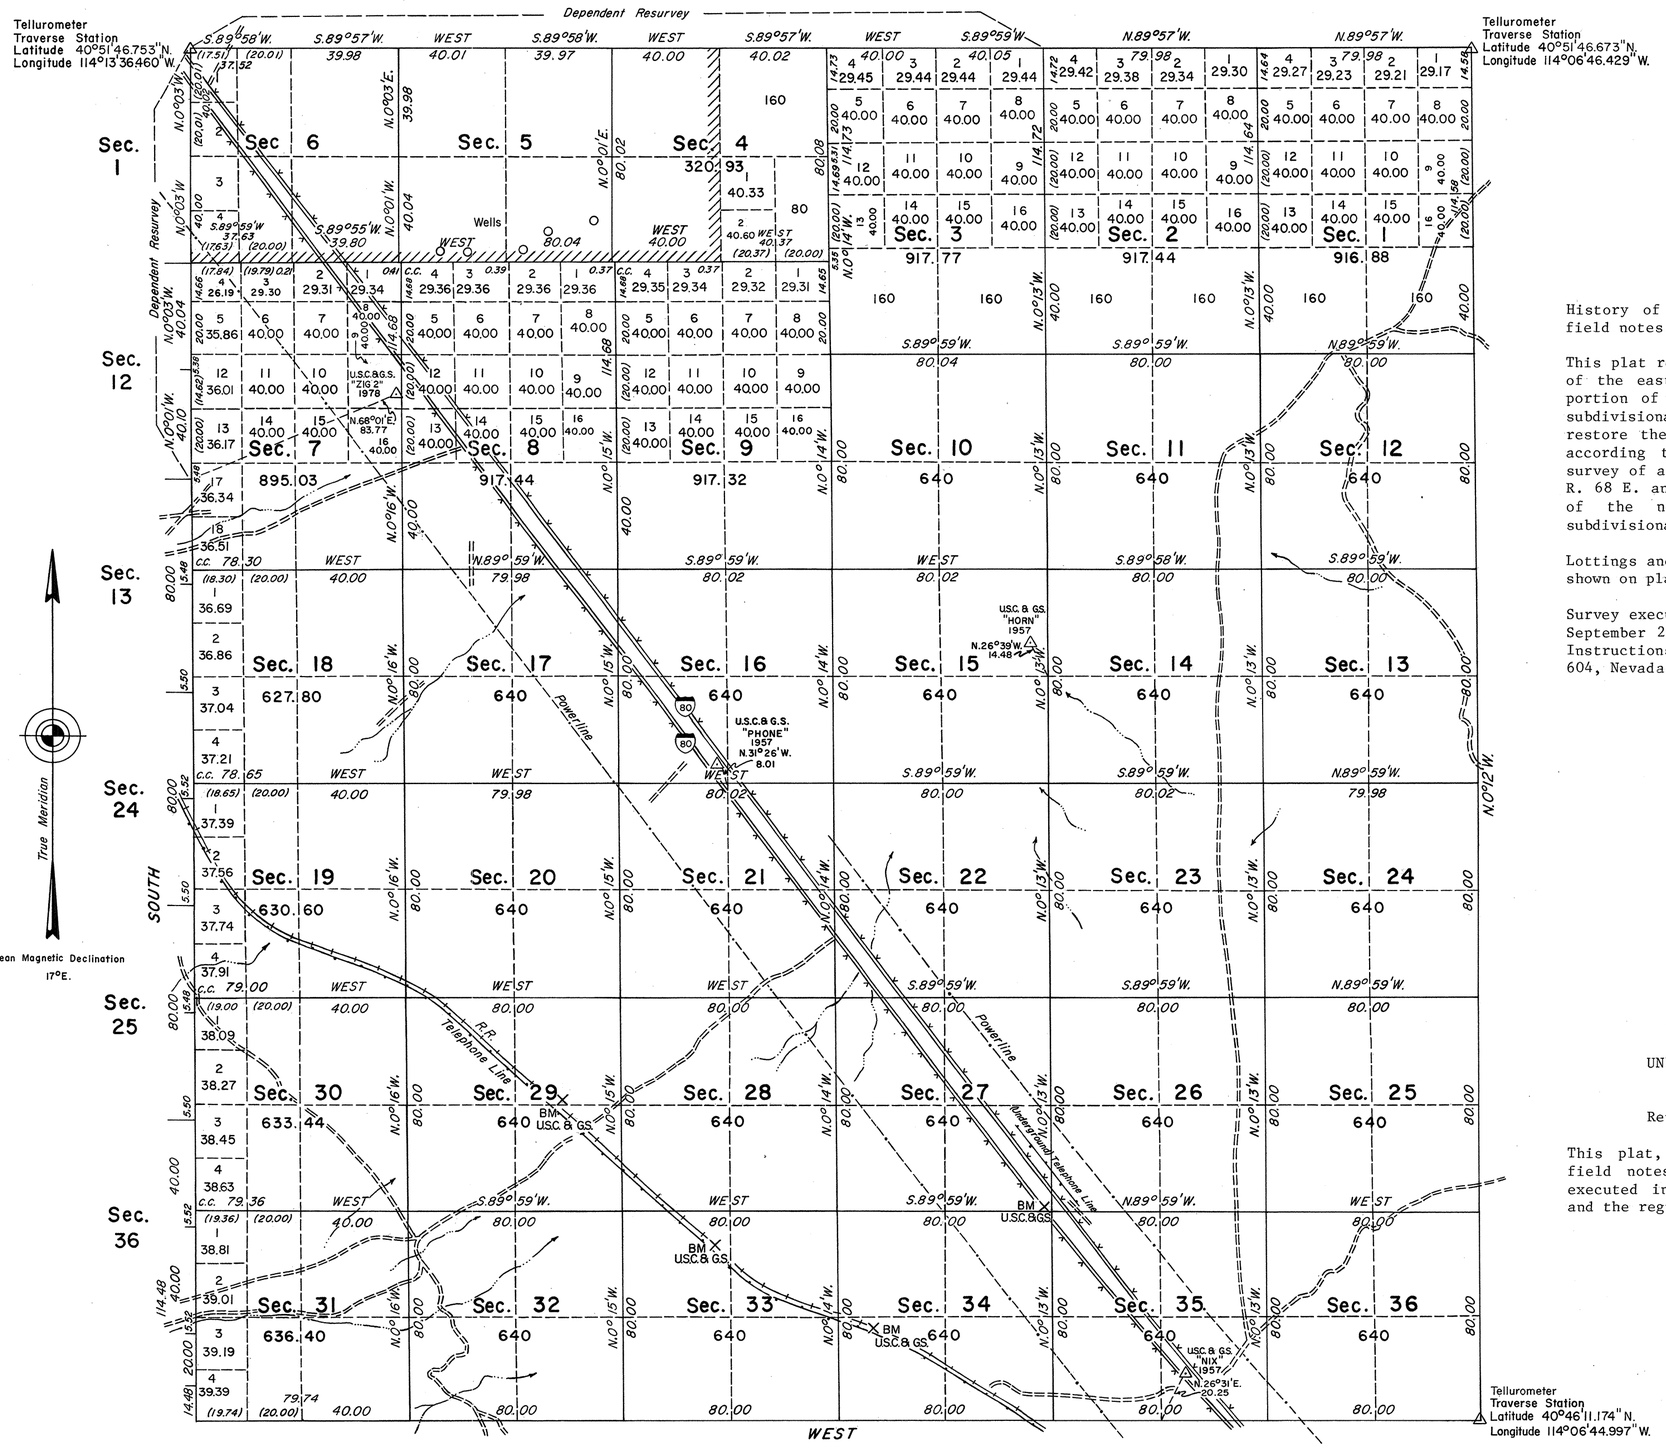

Area Surveyed 23,051.05 Acres

History of the earlier surveys is contained in the field notes.

This plat represents a dependent resurvey of a portion of the east boundary of T. 34 N., R. 68 E., and a portion of the north boundary and a portion of the subdivisional lines of T. 34 N., R. 69 E., designed to restore the corners in their true original locations according to the best available evidence; and the survey of a portion of the east boundary of T. 34 N., R. 68 E. and the south and east boundaries, a portion of the north boundary and a portion of the subdivisional lines of T. 34 N., R. 69 E.

Lottings and areas, except as indicated hereon, are as shown on plat approved October 18, 1910.

Survey executed by John A. Farmer, Cadastral Surveyor, September 24, 1982 to November 3, 1982, under Special Instructions dated September 17, 1982, for Group No. 604, Nevada

UNITED STATES DEPARTMENT OF THE INTERIOR
BUREAU OF LAND MANAGEMENT

Reno, Nevada June 5, 1984

This plat, is strictly conformable to the approved field notes, and the survey, having been correctly executed in accordance with the requirements of law and the regulations of this Bureau, is hereby accepted.

For the Director

Lacel E. Bland

Chief Cadastral Surveyor

S.L.L.

JRM