


TOWNSHIP 35 NORTH, RANGE 69 EAST, OF THE MOUNT DIABLO MERIDIAN, NEVADA
DEPENDENT RESURVEY AND SURVEY

Sec. 36 Sec. 31 Sec. 32 Sec. 33 Sec. 34 Sec. 35 Sec. 36

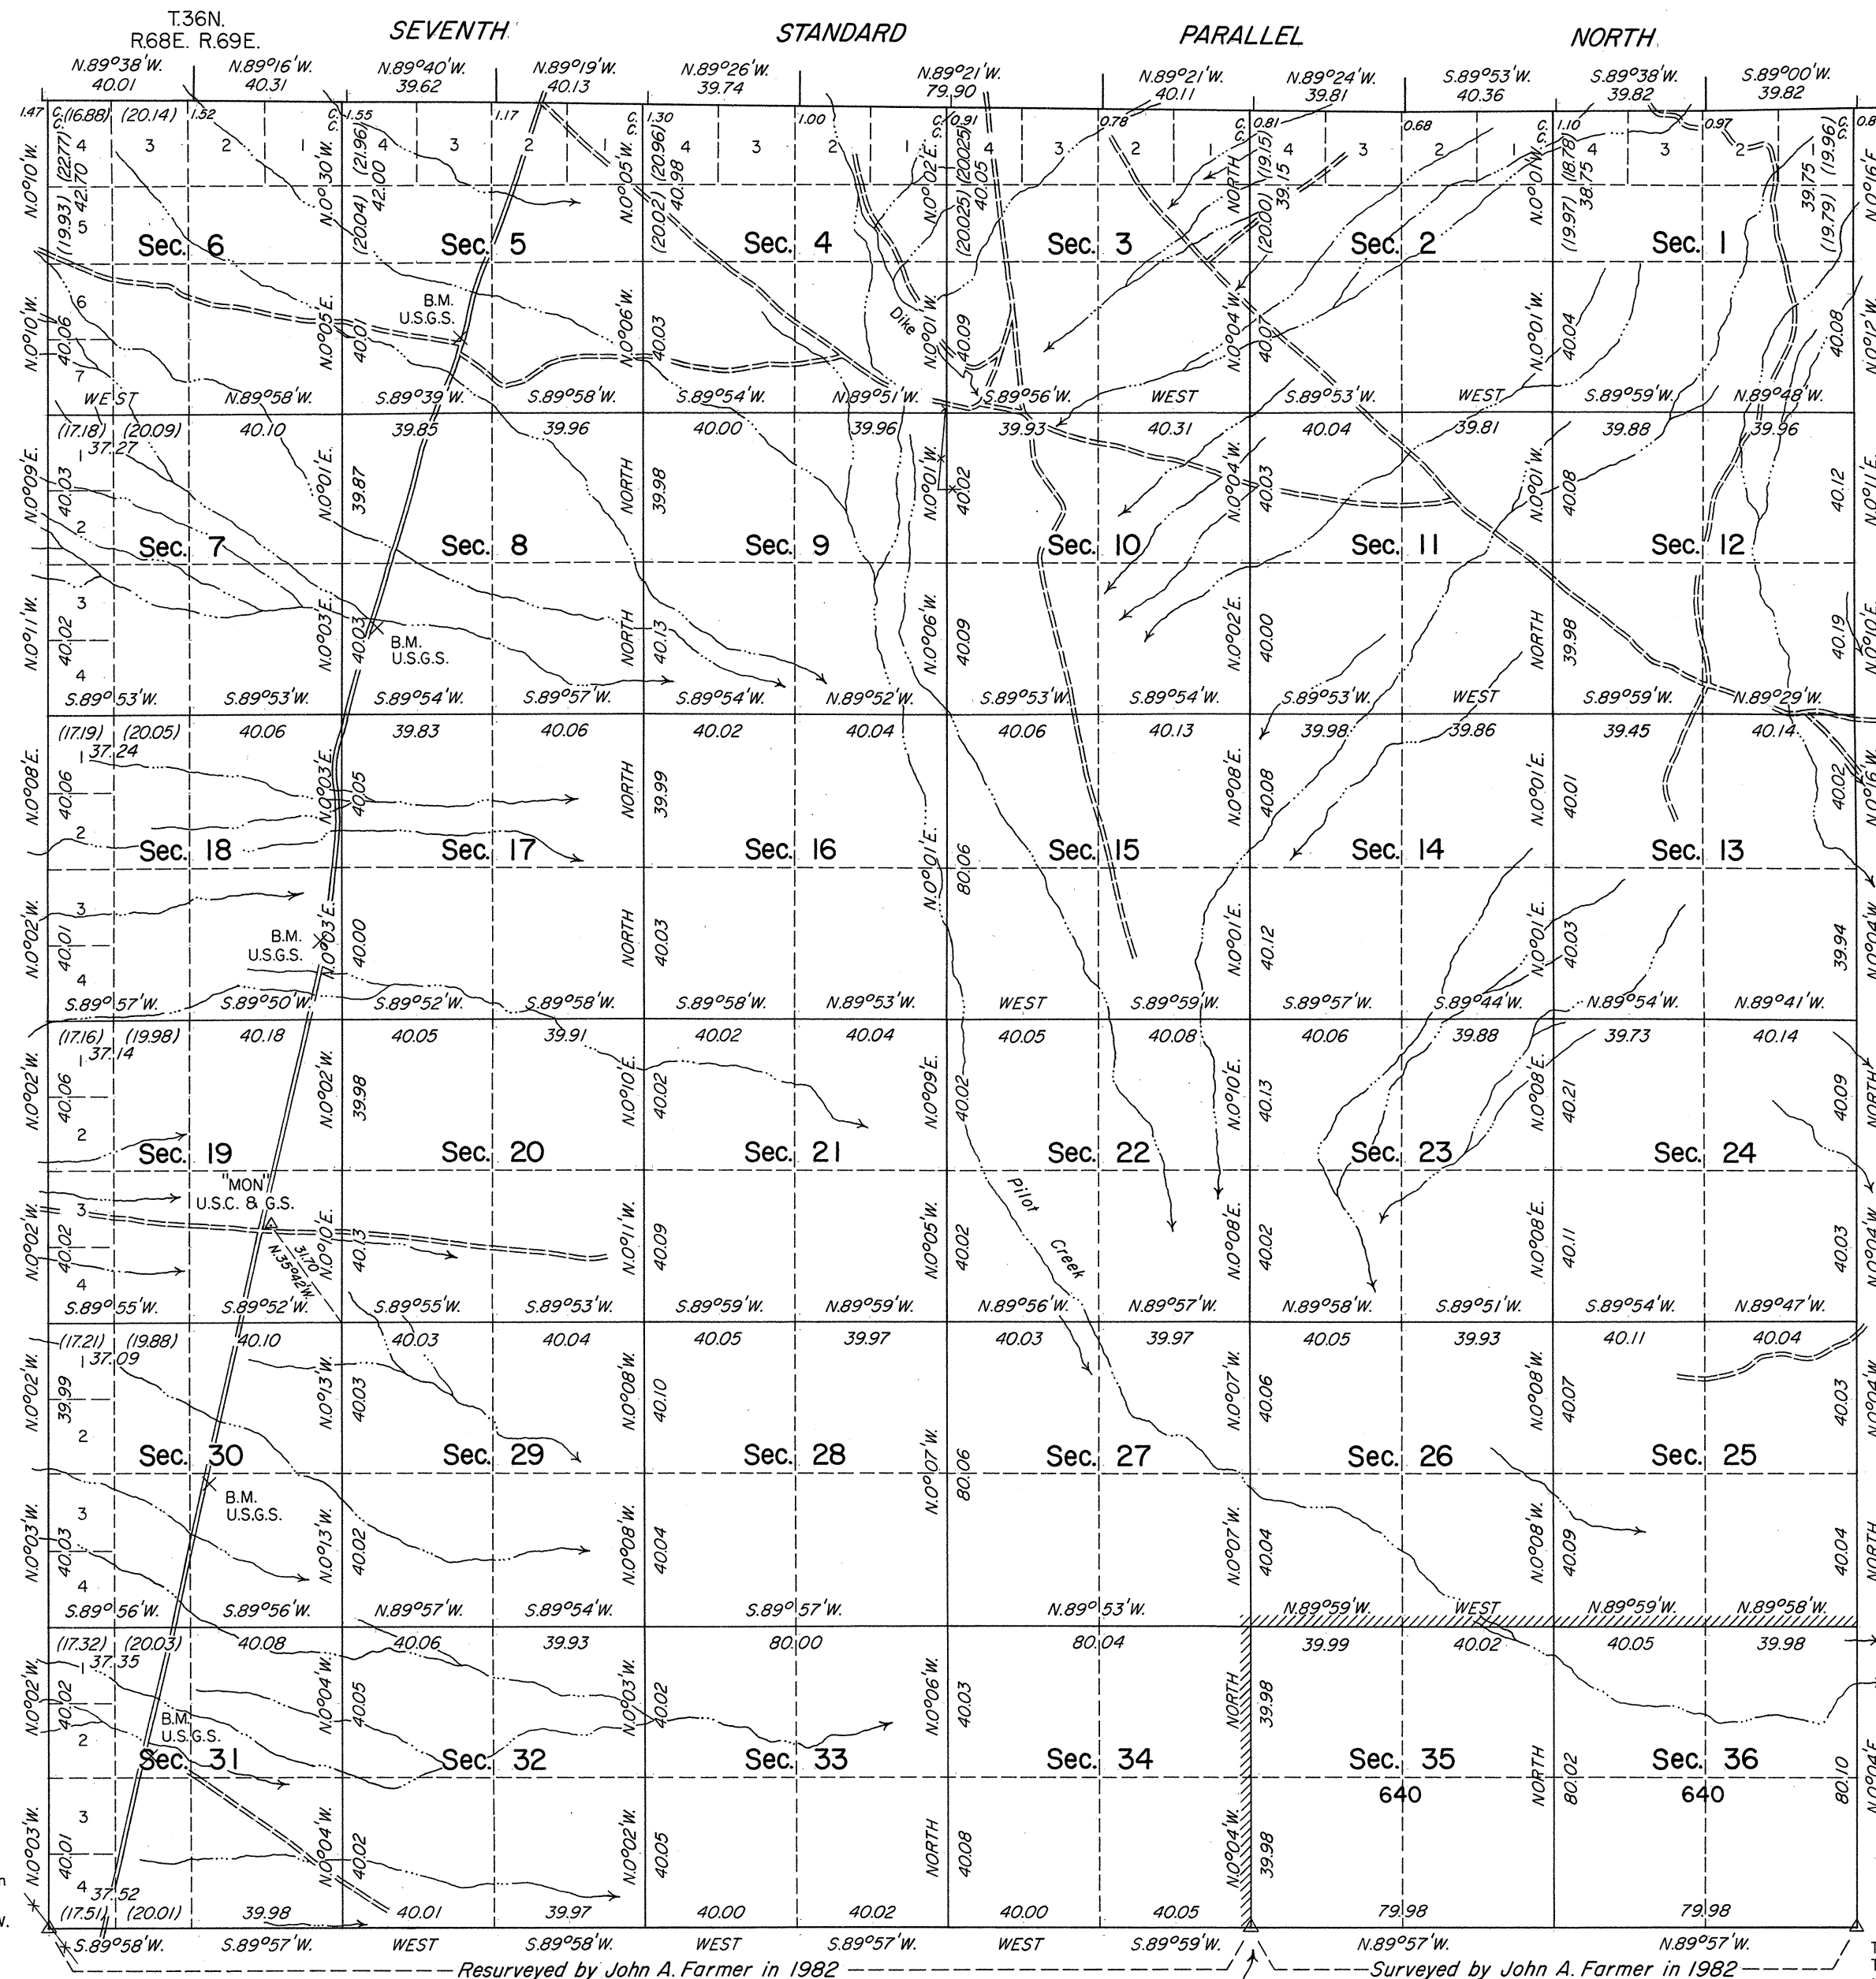

History of the earlier surveys is contained in the field notes.

A dependent resurvey of the Seventh Standard Parallel North, through Range 69 East, was executed concurrently under this same Group.

This plat represents a dependent resurvey of the Seventh Standard Parallel North, through a portion of Range 68 East, the east and west boundaries and a portion of the subdivisional lines of T. 35 N., R. 69 E., designed to restore the corners in their original locations according to the best available evidence; and the completion survey of the section line between sections 35 and 36, T. 35 N., R. 69 E.

Lottings and areas are as shown on the plat approved June 2, 1911.

Survey executed by John A. Farmer and James A. Mack, Cadastral Surveyors, beginning April 20, 1984 and completed June 7, 1984, under Special Instructions dated March 28, 1984, for Group No. 611, Nevada.

UNITED STATES DEPARTMENT OF THE INTERIOR
BUREAU OF LAND MANAGEMENT

Reno, Nevada


June 28, 1985

This plat is strictly conformable to the approved field notes, and the survey, having been correctly executed in accordance with the requirements of law and the regulations of this Bureau, is hereby accepted.

For the Director

Lael E. Bland

Chief Cadastral Surveyor

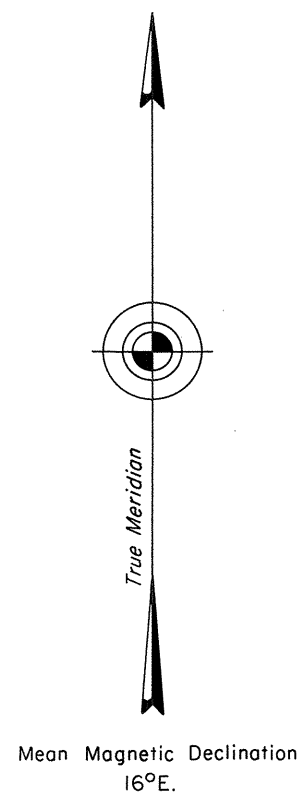

Tellurometer Traverse Station
Latitude 40° 51' 46.753" N
Longitude 114° 13' 36.460" W

Tellurometer Traverse Station
Latitude 40° 51' 46.788" N
Longitude 114° 09' 03.782" W

Tellurometer Traverse Station
Latitude 40° 51' 46.673" N
Longitude 114° 06' 46.429" W

Scale in Chains
Area Surveyed 1,280.00 Acres