


TOWNSHIP 40 NORTH, RANGE 28 EAST, OF THE MOUNT DIABLO MERIDIAN, NEVADA

DEPENDENT RESURVEY, SURVEY, SUBDIVISION, AND METES-AND-BOUNDS

T.41N. T.40 1/2N.
R.27E. R.28E.
Latitude 41°24'34.773" N.
Longitude 118°49'36.341" W.
NAD 83 (2011) (EPOCH:2010.0000)

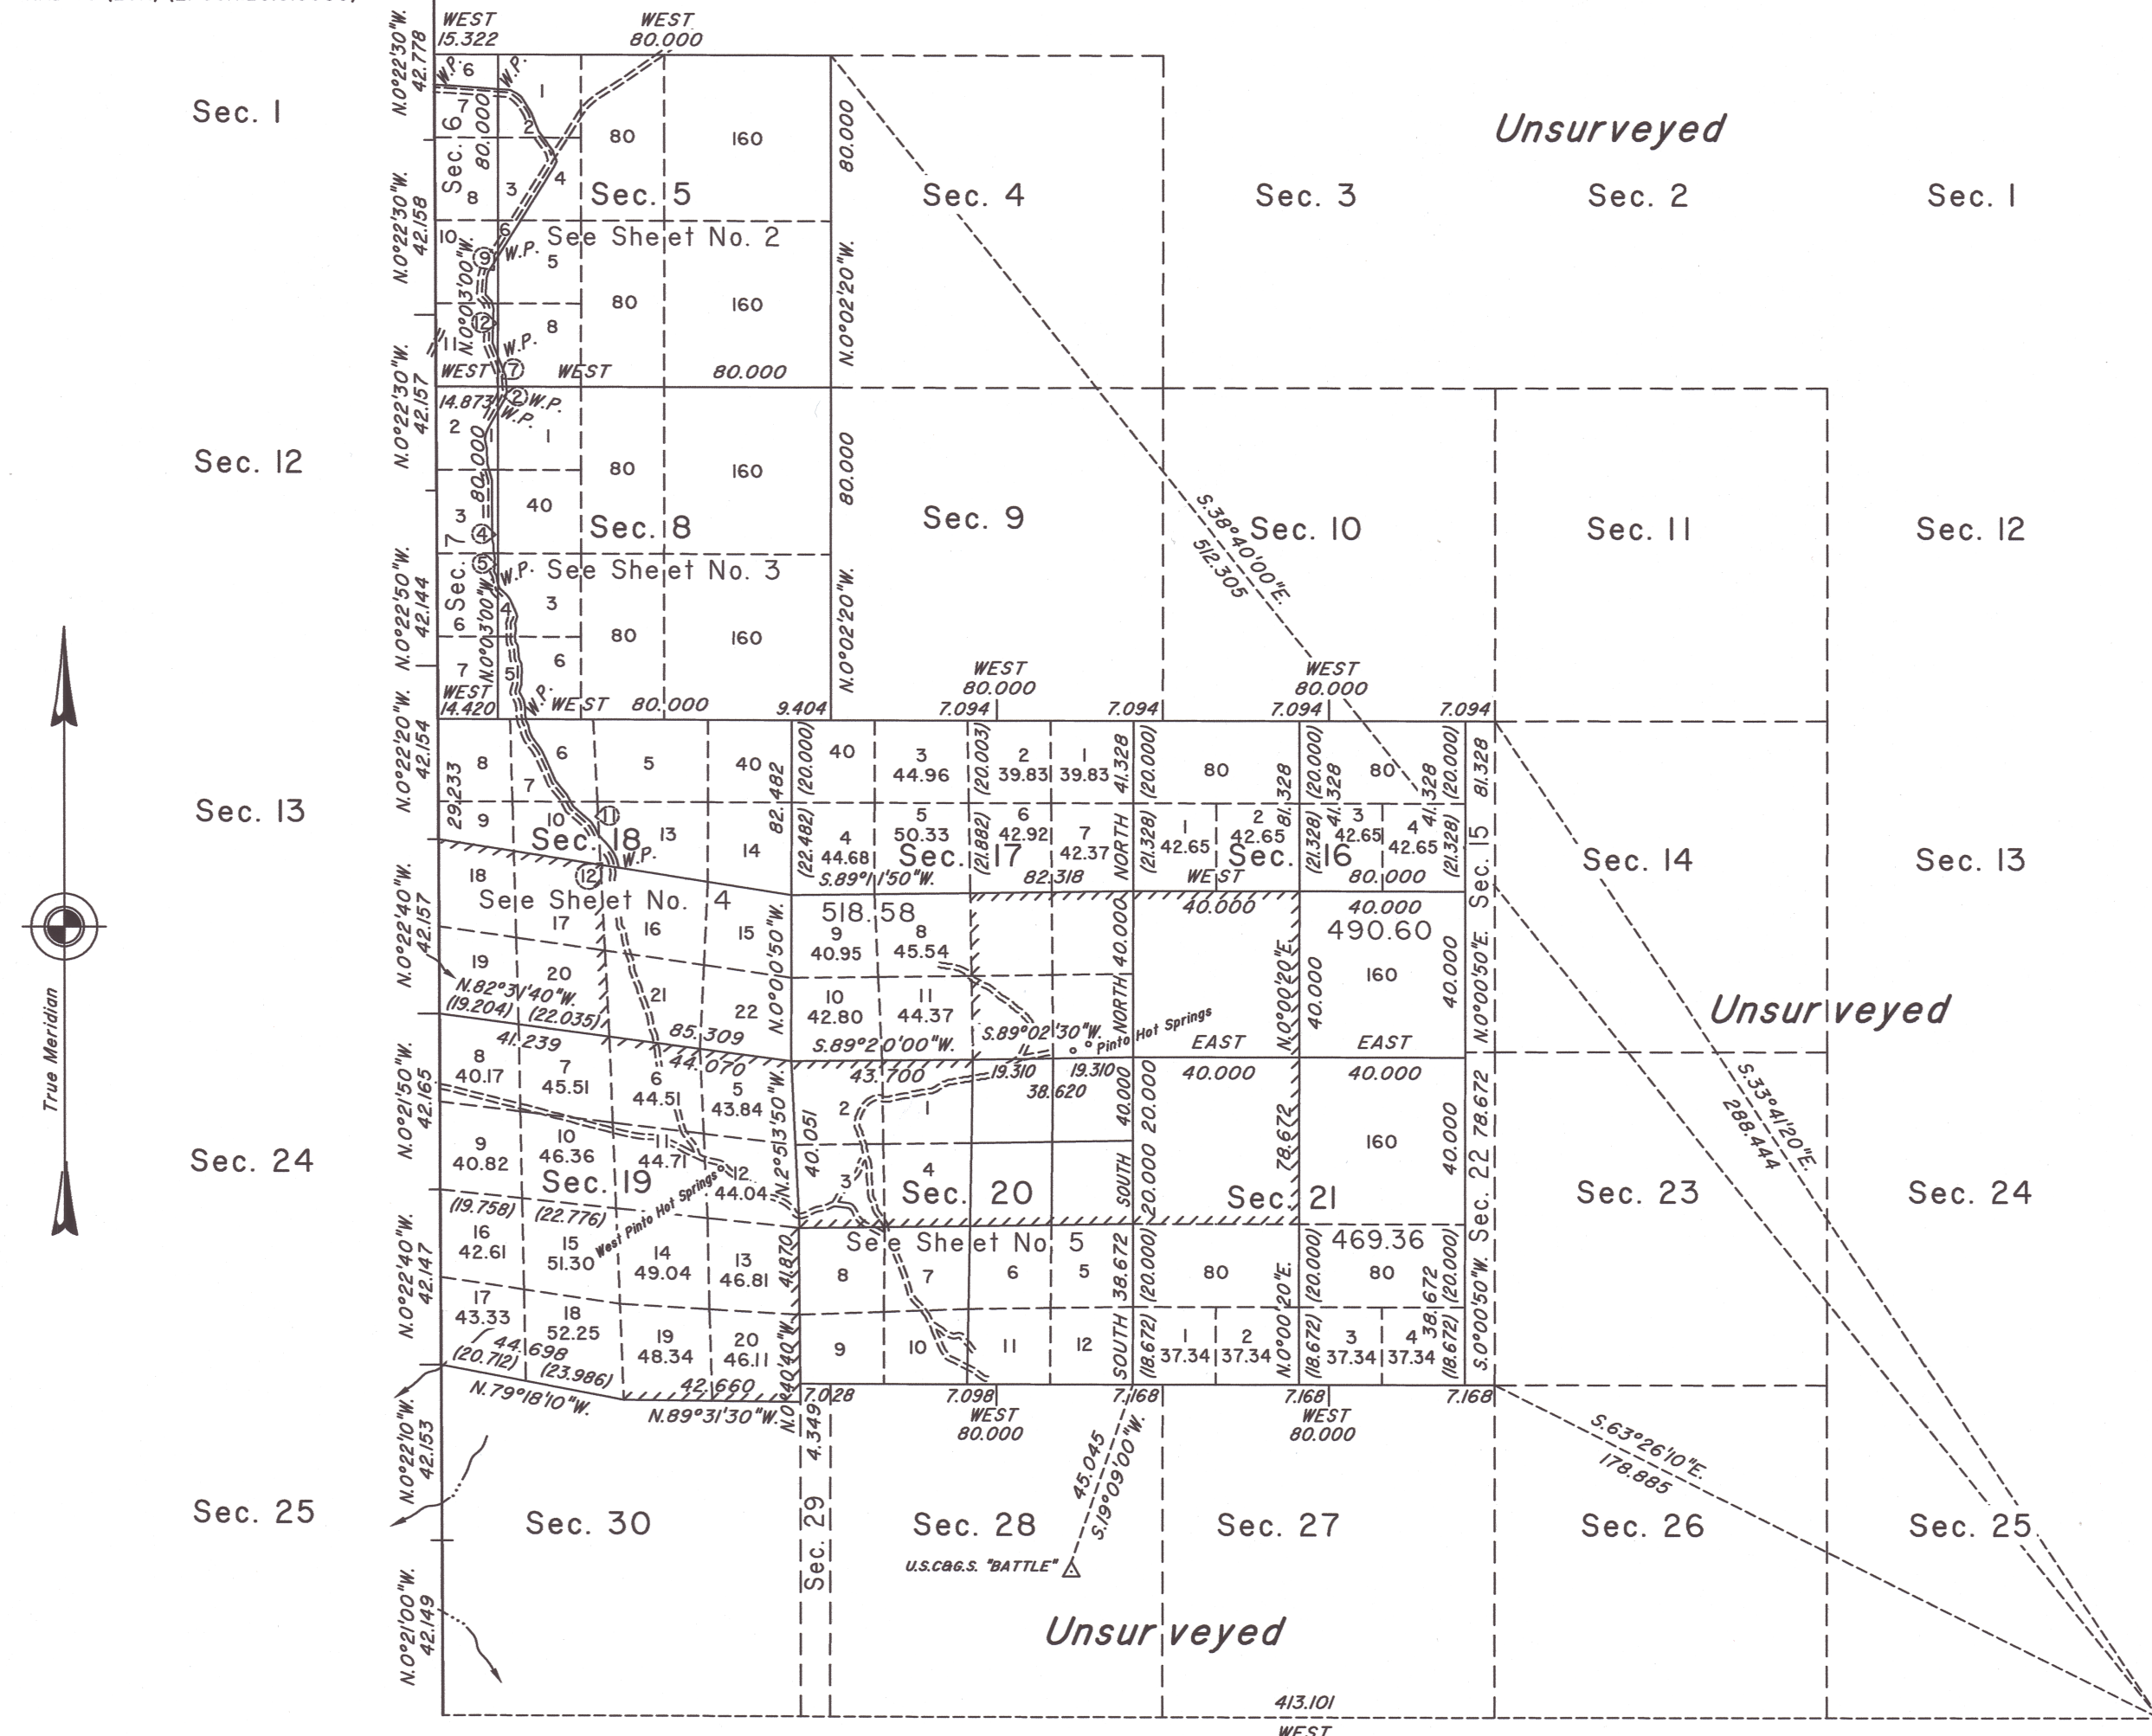

A history of surveys is contained in the field notes.

This plat, in five sheets, represents the dependent resurvey of a portion of the east boundary of Township 40 North, Range 27 East, and the dependent resurvey of a portion of the subdivisional lines, designed to restore the corners in their true original locations according to the best available evidence; the survey of portions of the east and north boundaries and a portion of the subdivisional lines, the subdivision of sections 16, 17, 18, 20, and 21, and a metes-and-bounds survey of a portion of the Black Rock Desert Wilderness Boundary through sections 5, 6, 7, 8, and 18, Township 40 North, Range 28 East, Mount Diablo Meridian, Nevada.

Except as indicated hereon, the lottings and areas are as shown on the plat approved December 27, 1873.

Survey executed by Kelly R. Totten, Cadastral Surveyor, beginning September 9, 2025 and completed October 25, 2025, pursuant to Special Instructions dated August 12, 2025, for Group No. 1031, Nevada.

UNITED STATES DEPARTMENT OF THE INTERIOR
BUREAU OF LAND MANAGEMENT

Reno, Nevada July 2, 2026

This plat is strictly conformable to the approved field notes, and the survey, having been correctly executed in accordance with the requirements of law and the regulations of this Bureau, is hereby accepted.

For the Director

Clarence D. Strickland

Chief Cadastral Surveyor for Nevada

0 20 40 80
Scale in Chains
Area Surveyed 3787.57 Acres

T.40N.
T.39 1/2N.
Latitude 41°19'07.391" N.
Longitude 118°43'36.654" W.
NAD 83 (2011) (EPOCH:2010.0000)

T.316N.
R.28E. R.29E.
SEVENTH STANDARD PARALL NORTH

T.40N., R.28E., M.D.M.